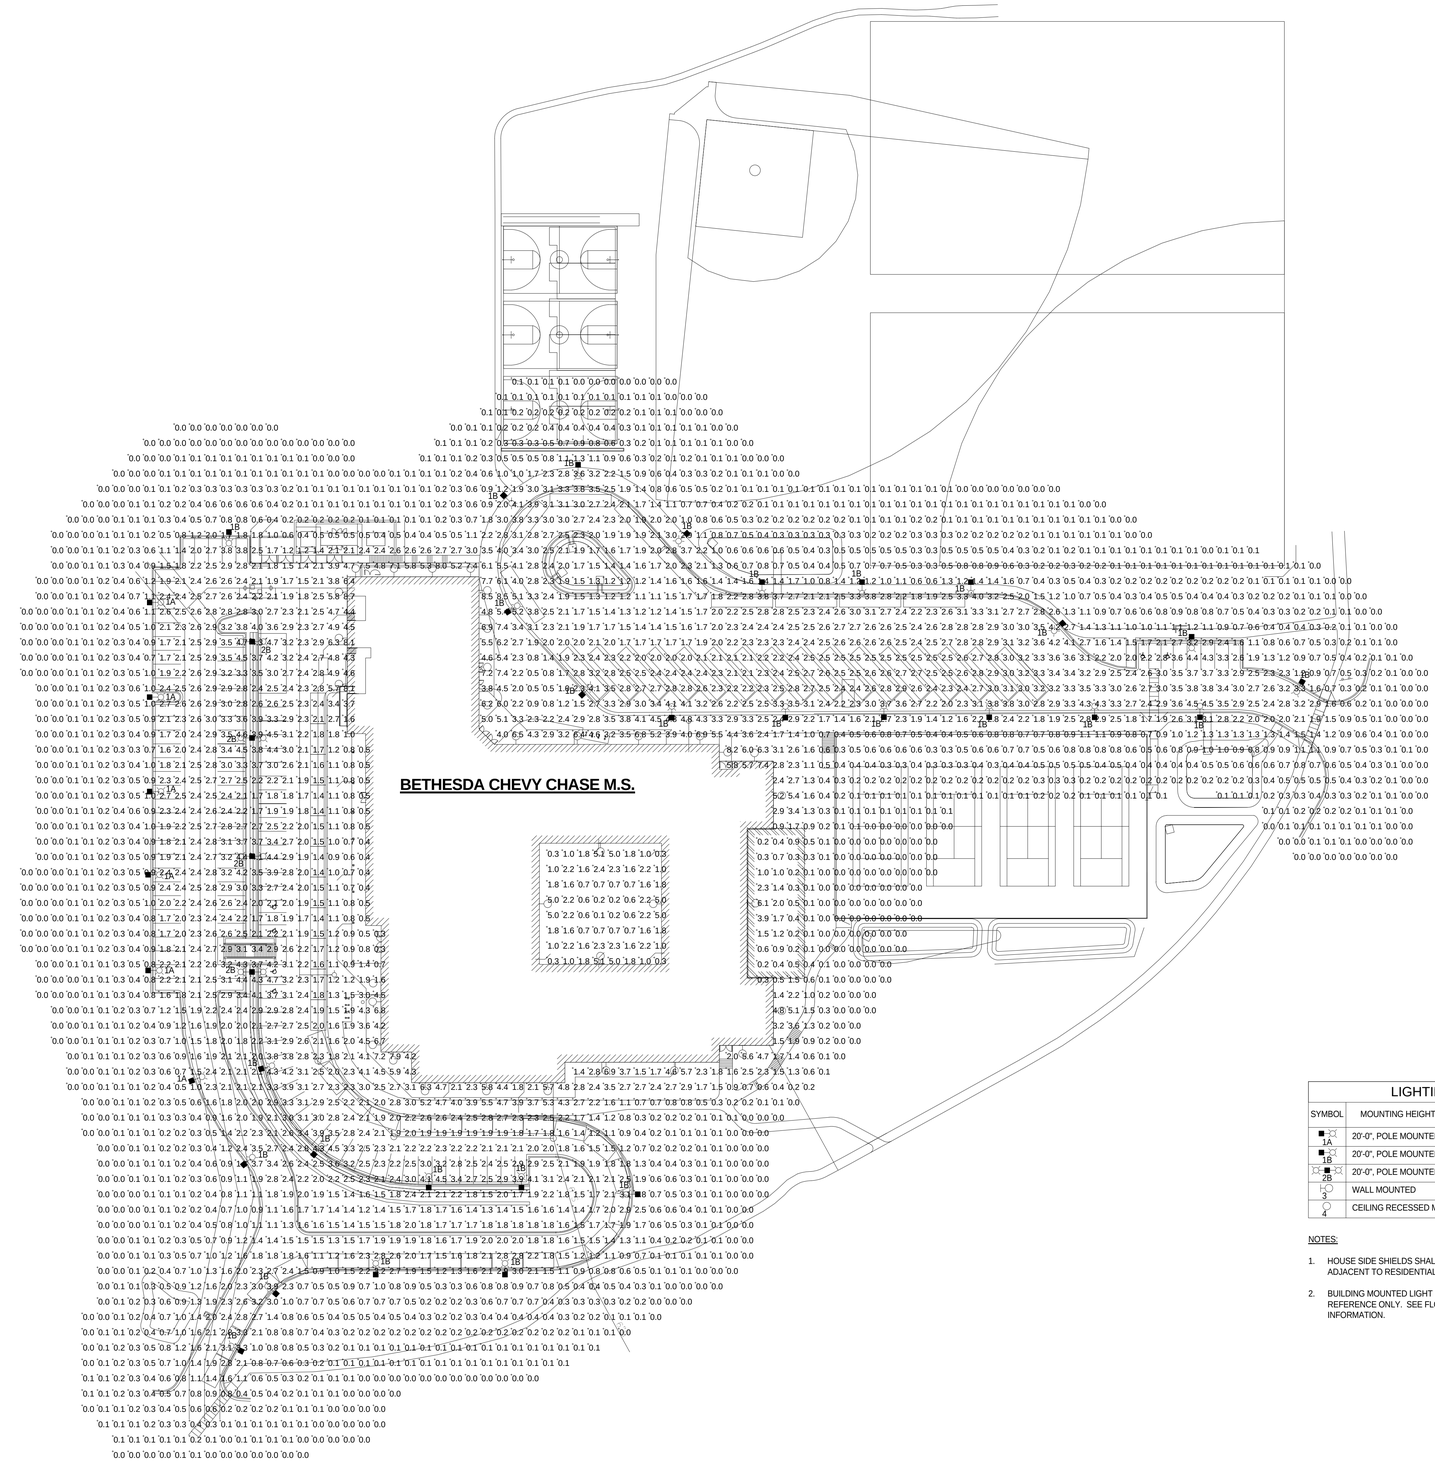

SITE PLAN - PHOTOMETRICS

SCALE = 1' = 40'

GRAPHIC SCALE

SCALE: 1" = 40'

40' 20' 0 40' 80'

LIGHTING FIXTURE SCHEDULE				
SYMBOL	MOUNTING HEIGHT	LAMP TYPE	WATTS	FIXTURE ANGLE ABOVE HORIZONTAL
1A	20'-0", POLE MOUNTED	LED	72.0	0°
1B	20'-0", POLE MOUNTED	LED	138.0	0°
2B	20'-0", POLE MOUNTED	LED	276.0	0°
3	WALL MOUNTED	LED	47.1	0°
4	CEILING RECESSED MOUNTED	LED	17.3	0°

NOTES:

1. HOUSE SIDE SHIELDS SHALL BE INSTALLED ON ALL FIXTURES ADJACENT TO RESIDENTIAL PROPERTY.
2. BUILDING MOUNTED LIGHT FIXTURES SHOWN THIS SHEET FOR REFERENCE ONLY. SEE FLOOR PLAN SHEETS FOR FUTURE INFORMATION.

SAMAHA

10521 Rosehaven Street, Suite 200 Fairfax, VA 22030

Phone 703-691-3311 Fax 703-691-3316

BETHESDA-CHEVY CHASE MIDDLE SCHOOL #2

CONFORMING SET

No.	Description	Date

Montgomery County Public Schools

Montgomery County Maryland

N

Sheet Title:

ELECTRICAL - SITE PLAN - OVERALL PHOTOMETRICS

OBENCHAIN, LINKOUS, DANIELS & SOWICK

CONSULTING ENGINEERS

4932 FRONTAGE ROAD NW
ROANOKE, VIRGINIA 24019
540/265-4444

11508 ALLECINGIE PARKWAY
RICHMOND, VIRGINIA 23235
804/423-6444

DES:	DRF:	CHK:	COMM:
ADR	JBB	ROS	13300

Issue Date: 07/24/2015

Sheet Number:

E 8.02

Project Number: Project Number

Drawn By: Author

Checked By: Checker

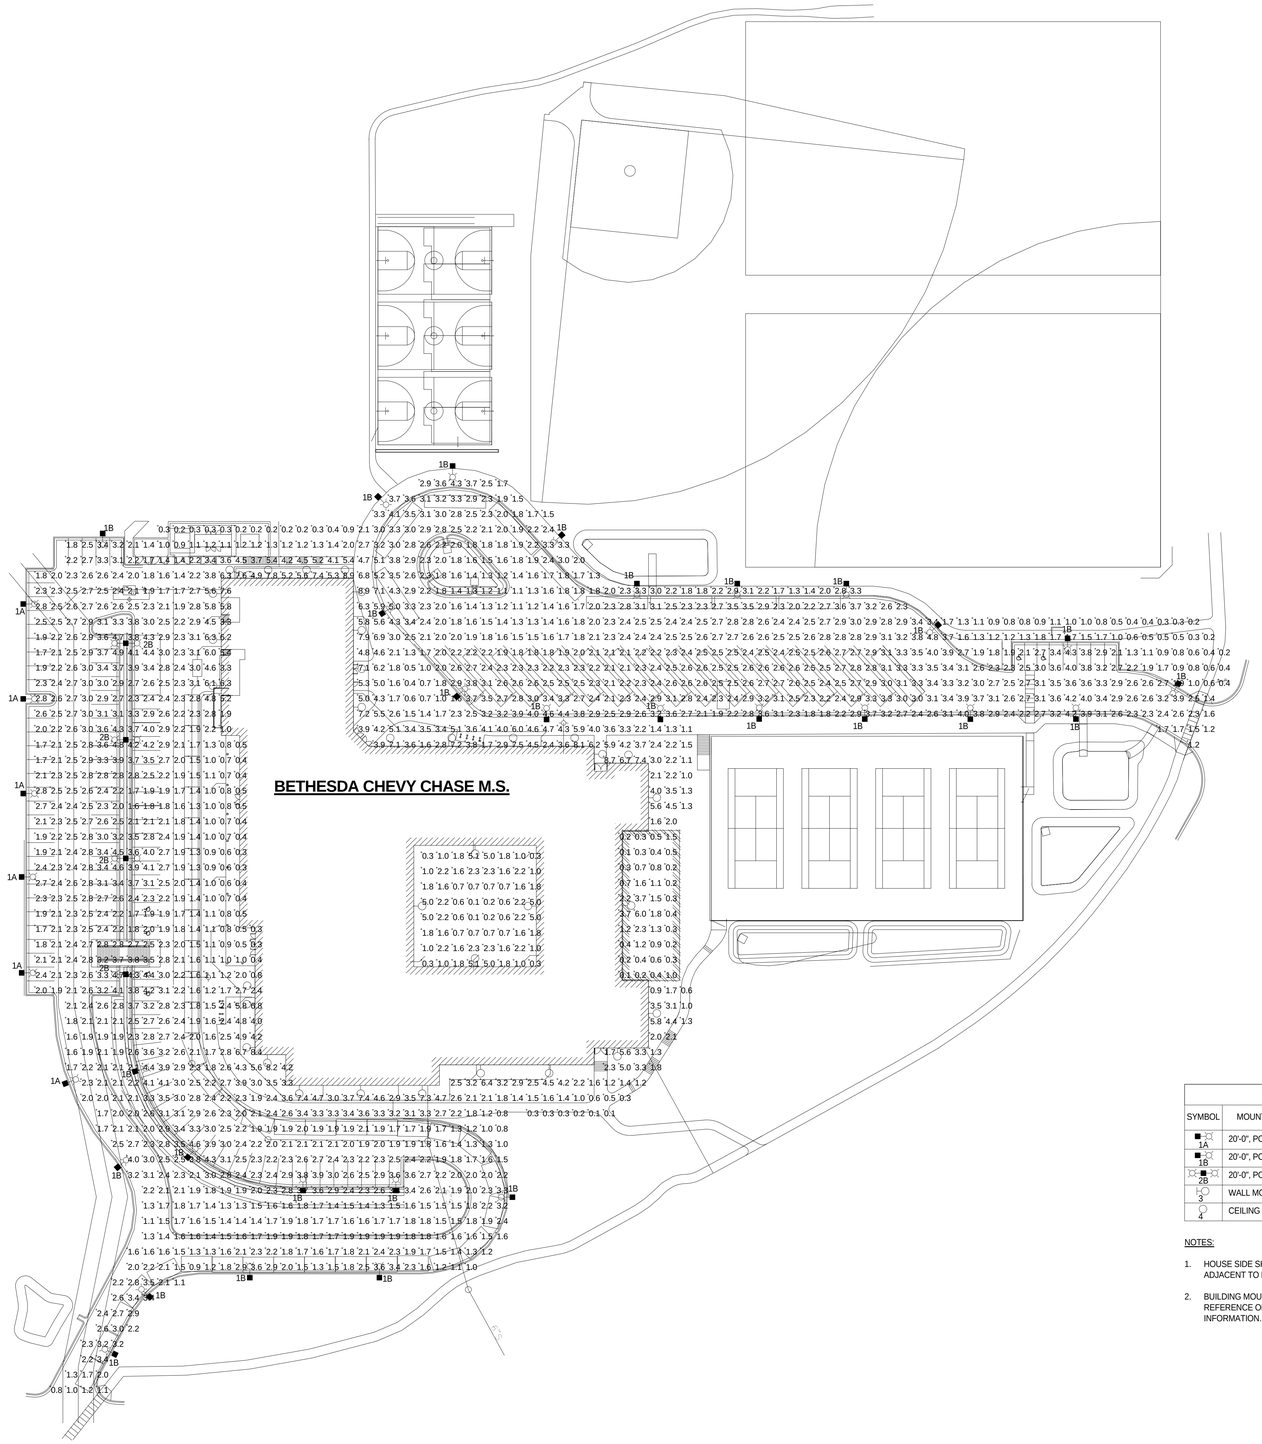

SITE PLAN - PHOTOMETRICS

SCALE = 1' = 40'

GRAPHIC SCALE

SCALE: 1" = 40'

40' 20' 0 40' 80'

LIGHTING FIXTURE SCHEDULE

SYMBOL	MOUNTING HEIGHT	LAMP TYPE	WATTS	FIXTURE ANGLE ABOVE HORIZONTAL
1A	20'-0", POLE MOUNTED	LED	72.0	0°
1B	20'-0", POLE MOUNTED	LED	138.0	0°
2B	20'-0", POLE MOUNTED	LED	276.0	0°
3	WALL MOUNTED	LED	47.1	0°
4	CEILING RECESSED MOUNTED	LED	17.3	0°

NOTES:

1. HOUSE SIDE SHIELDS SHALL BE INSTALLED ON ALL FIXTURES ADJACENT TO RESIDENTIAL PROPERTY.
2. BUILDING MOUNTED LIGHT FIXTURES SHOWN THIS SHEET FOR REFERENCE ONLY. SEE FLOOR PLAN SHEETS FOR FUTURE INFORMATION.

SAMAHA

10521 Rosehaven Street, Suite 200 Fairfax, VA 22030

Phone 703-691-3311 Fax 703-691-3316

BETHESDA-CHEVY CHASE MIDDLE SCHOOL #2

CONFORMING SET

No.	Description	Date

Montgomery County Public Schools

Montgomery County Maryland

Sheet Title:

ELECTRICAL - SITE PLAN - BUILDING AND SIDEWALK PHOTOMETRICS

Issue Date: 07/24/2015

Sheet Number:

E 8.03

Project Number: Project Number

Drawn By: Author

Checked By: Checker

OBENCHAIN, LINKOUS, DANIELS & SOWICK

CONSULTING ENGINEERS

4932 FRONTAGE ROAD NW
ROANOKE, VIRGINIA 24019
540/265-4444

11508 ALLECINGIE PARKWAY
RICHMOND, VIRGINIA 23235
804/423-6444

DES:	DRF:	CHK:	COMM:
ADR	JBB	ROS	13300

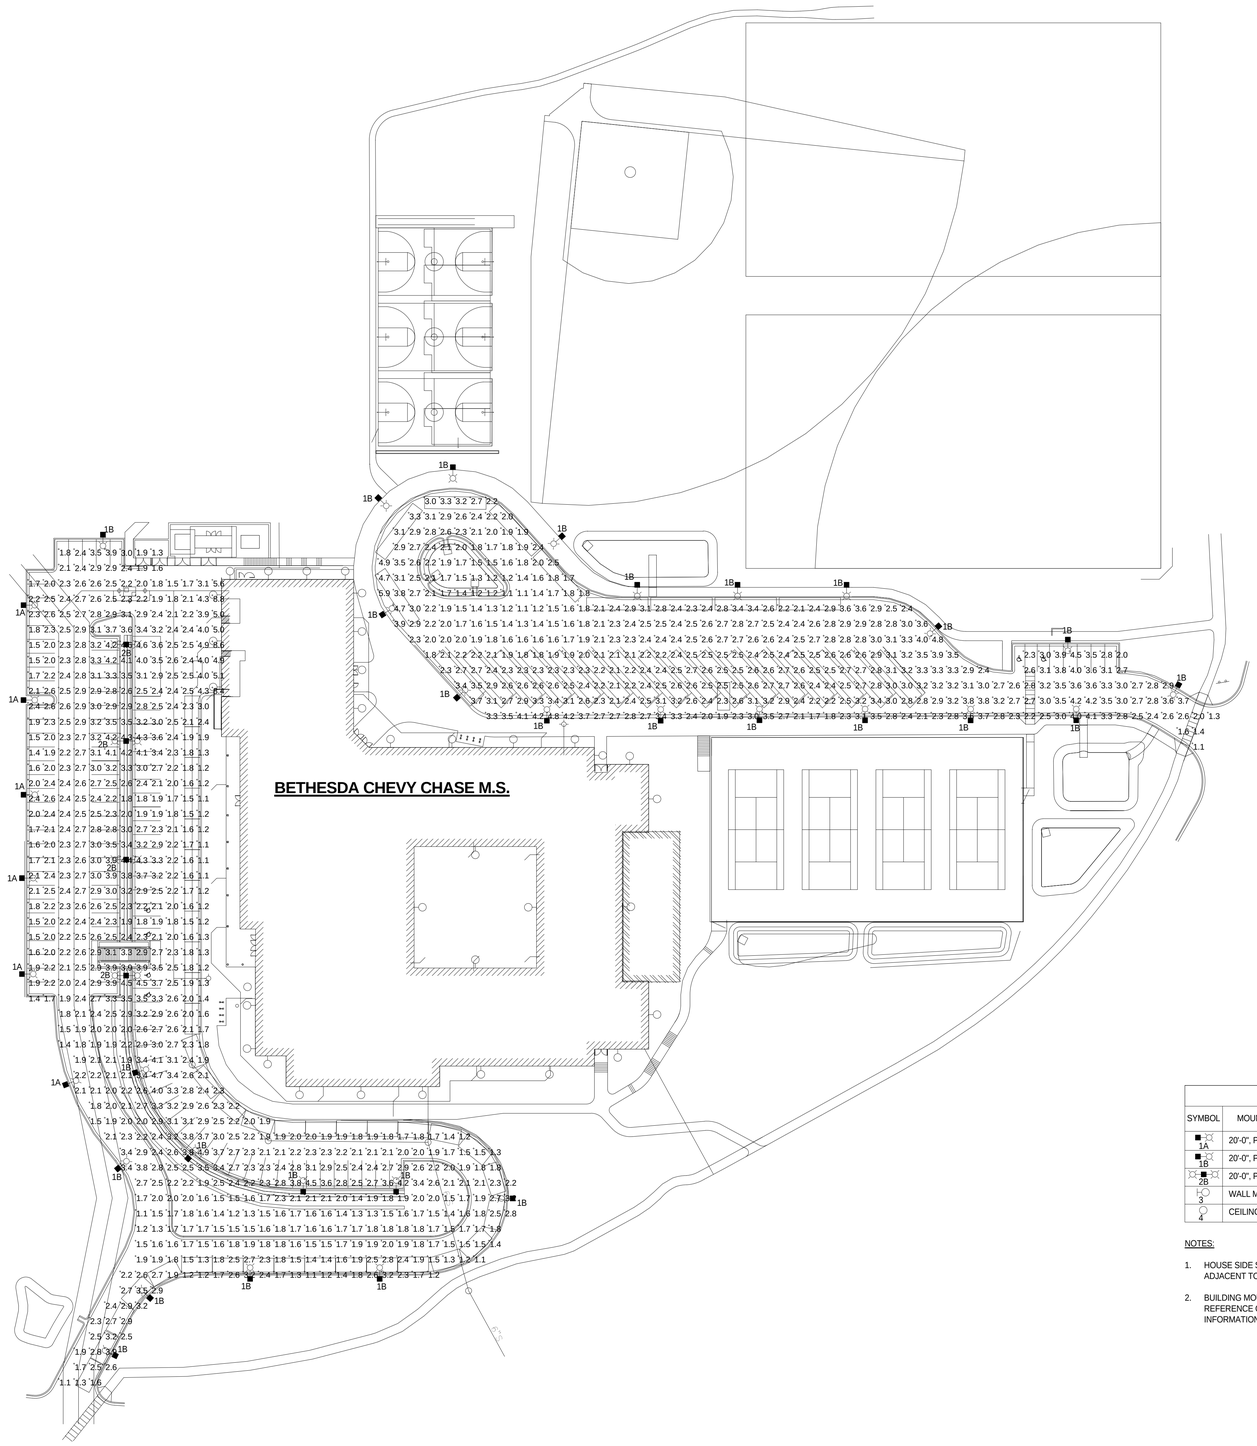

SITE PLAN - PHOTOMETRICS

SCALE = 1" = 40'

GRAPHIC SCALE

SCALE: 1" = 40'

40' 20' 0 40' 80'

LIGHTING FIXTURE SCHEDULE

SYMBOL	MOUNTING HEIGHT	LAMP TYPE	WATTS	FIXTURE ANGLE ABOVE HORIZONTAL
1A	20'-0", POLE MOUNTED	LED	72.0	0°
1B	20'-0", POLE MOUNTED	LED	138.0	0°
2B	20'-0", POLE MOUNTED	LED	276.0	0°
3	WALL MOUNTED	LED	47.1	0°
4	CEILING RECESSED MOUNTED	LED	17.3	0°

NOTES:

1. HOUSE SIDE SHIELDS SHALL BE INSTALLED ON ALL FIXTURES ADJACENT TO RESIDENTIAL PROPERTY.
2. BUILDING MOUNTED LIGHT FIXTURES SHOWN THIS SHEET FOR REFERENCE ONLY. SEE FLOOR PLAN SHEETS FOR FUTURE INFORMATION.

SAMAHA

10521 Rosehaven Street, Suite 200 Fairfax, VA 22030

Phone 703-691-3311 Fax 703-691-3316

BETHESDA-CHEVY CHASE MIDDLE SCHOOL #2

CONFORMING SET

No.	Description	Date

Montgomery County Public Schools

Montgomery County Maryland

Sheet Title:

ELECTRICAL - SITE PLAN - PARKING LOT PHOTOMETRICS

Issue Date: 07/24/2015

Sheet Number:

E 8.04

Project Number: Project Number

Drawn By: Author

Checked By: Checker

OBENCHAIN, LINKOUS, DANIELS & SOWICK

CONSULTING ENGINEERS

4932 FRONTAGE ROAD NW ROANOKE, VIRGINIA 24019 540/265-4444

11508 ALLECINGIE PARKWAY RICHMOND, VIRGINIA 23235 804/423-6444

DES:	DRF:	CHK:	COMM:
ADR	JBB	ROS	13300