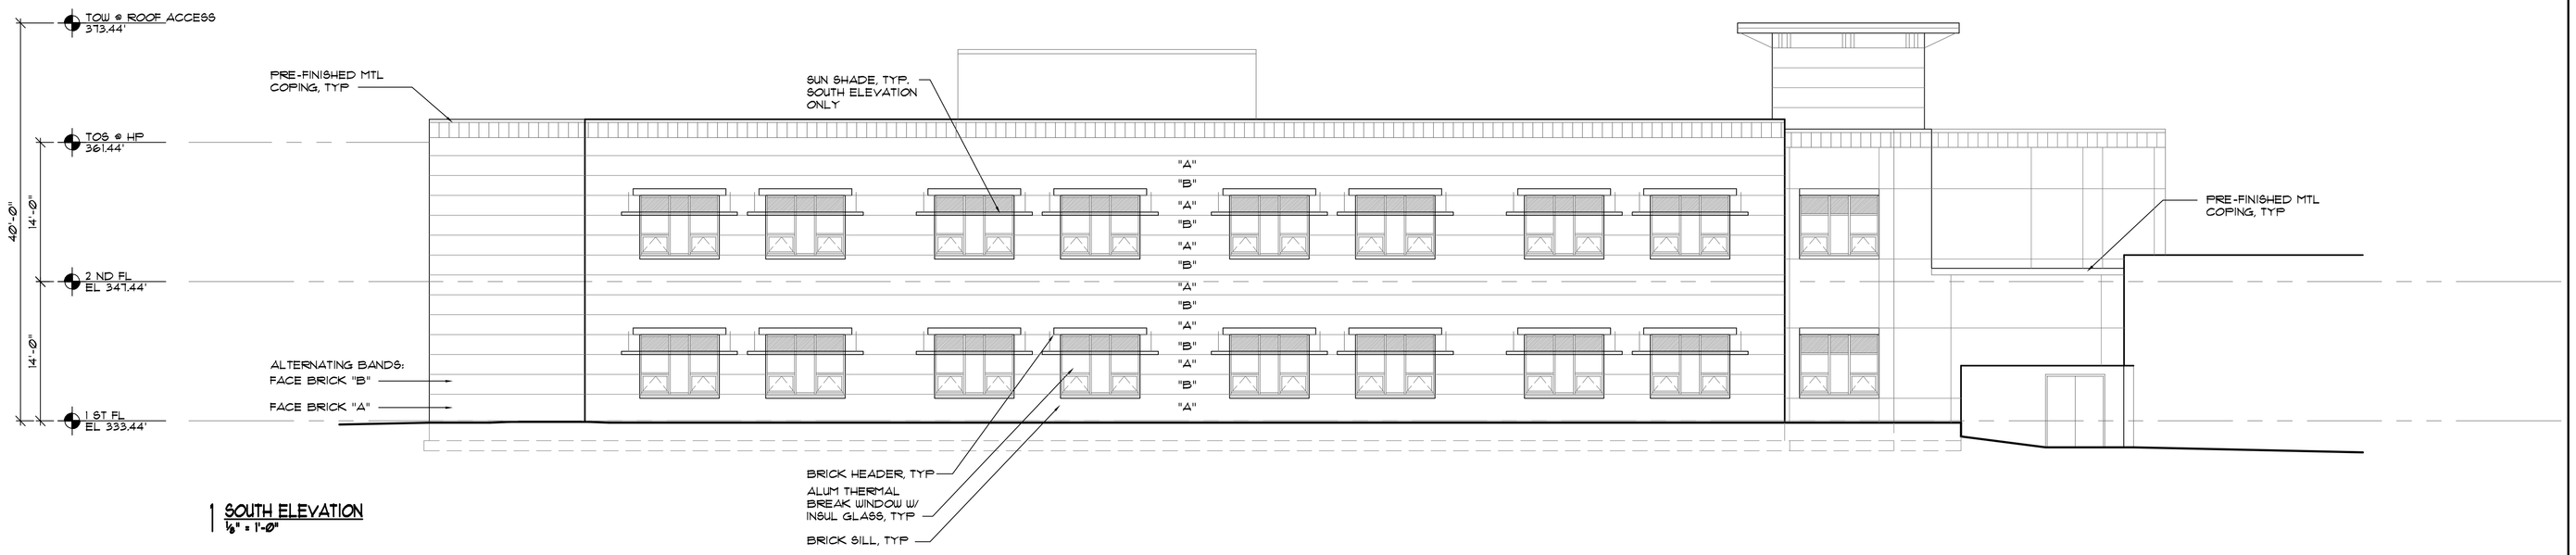

1 SOUTH ELEVATION
1/8" = 1'-0"

2 EAST ELEVATION
1/8" = 1'-0"

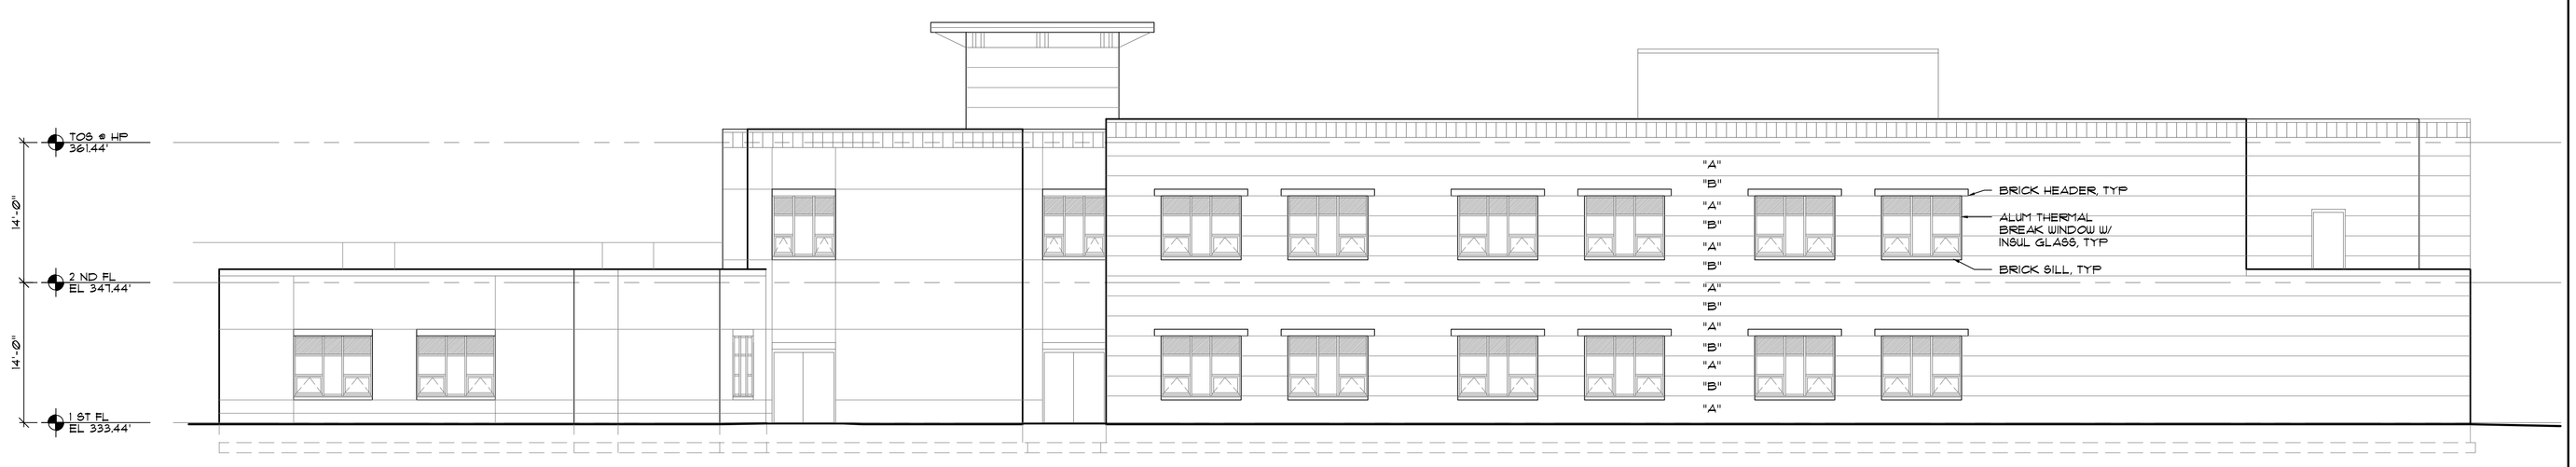

3 NORTH ELEVATION
1/8" = 1'-0"

4 WEST ELEVATION
1/8" = 1'-0"

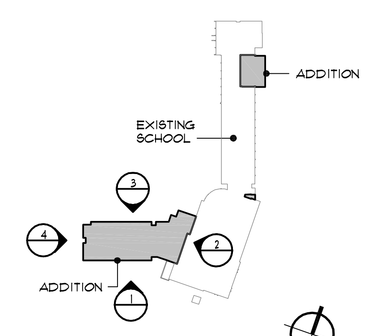

KEY PLAN
NO SCALE

NORTH
CONSTRUCTION

DRAWING NOTES

RUBELING
& ASSOCIATES, INC.
ARCHITECTURE
INTERIOR DESIGN
50 CARROLL CREEK WAY
SUITE 220
FREDERICK, MARYLAND
21701
410-337-2886
FAX: 410-337-2974

WYNGATE ELEMENTARY SCHOOL ADDITIONS

9300 WADSWORTH DRIVE
BETHESDA, MARYLAND 20817

REVISIONS:

NO.	DESCRIPTION	DATE

LAST REV.:
PROJECT NO.: 10-052
DATE: SEPT. 16, 2010
SCALE: AS SHOWN
TITLE: ELEVATIONS

SHEET: A

200

©RUBELING & ASSOCIATES 2009

10-052 WYNGATE E.S. ADDITION/ACAD/SD/A200